BOROUGH OF TRAFFORD (PROHIBITION OF WAITING AND LOADING AND PROVISION OF PARKING) ORDER 2001 (AMENDMENT NO 187) ORDER 2017

NOTICE IS HEREBY GIVEN that Trafford Borough Council proposes to make an Order under the Road Traffic Regulation Act 1984.

The effect of the Order will be to amend the Borough of Trafford (Prohibition of Waiting and Loading and Provision of Parking) Order 2001, as amended, ("the 2001 Order") by the introduction or removal of the following provisions:

a)	No Waiting 'At Any Time'	Code - 7A
b)	No Waiting, Mon – Fri, 9am – 5pm	Code - 5E
c)	Disabled Residents' Permit C Parking	Code - RPC
d)	Residents Match Day Permit Parking (Zone B)	Code - RPB
e)	Residents Permit Ce parking At Any Time	Code - RPCe7A
f)	Residents Permit Cg parking At Any Time	Code - RPCg7A
g)	Waiting Limited to 2 hours No return within 2 hours, Mon – Fri 9am – 5pm Except Permit G holders	Code - LM5ERPG
h)	Residents' Parking Area B Match Day Restrictions	Code - RPB
i)	Disabled Residents' Permit C Parking At Any Time	Code - RPC

on the lengths of roads specified in Schedules 1a, 1b, 1c, 1d, 1e, 2a, 2b, 2c, 2d, 2e and 2f hereto, by the addition, to the Schedule to the 2001 Order, of the lengths of road specified in Schedules 1a, 1b, 1c, 1d, 1e below and by the removal, from the Schedule to the 2001 Order, of the lengths of road specified in Schedules 2a, 2b, 2c, 2d, 2e and 2f below.

Schedule 1a - Proposed

Street	Side	From	To	Code
Hawarden Road, Altrincham	east	A point 10 metres south of its junction with Navigation Road	A point 16 metres north of its junction with Gladstone Road	LM5E RPG

Schedule 1b - Proposed

Street	Side	From	To	Code
Harcourt Road, Altrincham	south	A point 65 metres from its junction with Manchester Road	A point 9 metres from its junction with Hawarden Road	LM5E RPG

Schedule 1c – Proposed

Street	Side	From	To	Code
Northenden Road, Sale	north east	A point 144 metres north west of Its junction with Holly Grove.	A point 52 metres north west of its junction with Holly Grove.	7A
Northenden Road, Sale	north east	A point 37 metres north west of its junction with Holly Grove.	A point 10 metres north west of its junction with Holly Grove.	5E

Schedule 1d - Proposed

Street	Side	From	To	Code
Beresford Road, Gorse Hill, Stretford	south west	A point 5 metres southeast of its junction with Nansen Street	A point 5 metres northwest of its junction with North Lonsdale Street	RPB

Schedule 1e - Proposed

Street	Side	From	To	Code
Ashover Street, Gorse Hill, Stretford	south east	A point 5 metres southwest of its junction with Thomas Street	A point 68 metres southwest of its junction with Thomas Street	RPB
Ashover Street, Gorse Hill, Stretford	south east	A point 68 metres southwest of its junction with Thomas Street	A point 74 metres southwest of its junction with Thomas Street	RPC
Ashover Street, Gorse Hill, Stretford	south east	A point 74 metres southwest of its junction with Thomas Street	A point 79 metres southwest of its junction with Thomas Street	RPB
Ashover Street, Gorse Hill, Stretford	south east	A point 79 metres southwest of its junction with Thomas Street	A point 85 metres southwest of its junction with Thomas Street	RPC
Ashover Street, Gorse Hill, Stretford	south east	a point 85 metres southwest of its junction with Thomas Street	a point 10 metres northeast of its junction with Longford Road	RPB

Schedule 2a - To be revoked

Street	Side	From	To	Code

Hawarden Road, Altrincham	east	A point 10 metres south of its junction with Navigation Road	A point 27 metres north of its junction with Gladstone Road	LM5E RPG
Hawarden Road, Altrincham	east	A point 27 metres south of its junction with Navigation Road	A point 33 metres north of its junction with Gladstone Road	RPCg 7A
Hawarden Road, Altrincham	east	A point 33 metres south of its junction with Navigation Road	A point 16 metres north of its junction with Gladstone Road	LM5E RPG

Schedule 2b - To be revoked

Street	Side	From	To	Code
Harcourt Road, Altrincham	south	A point 65 metres from its junction with Manchester Road	A point 87 metres from its junction with Manchester Road	LM5E RPG
Harcourt Road, Altrincham	south	A point 87 metres from its junction with Manchester Road	A point 93 metres from its junction with Manchester Road	RPCg 7A
Harcourt Road, Altrincham	south	A point 93 metres from its junction with Manchester Road	A point 9 metres from its junction with Hawarden Road	LM5E RPG

Schedule 2c – To be revoked

Street	Side	From	To	Code
Northenden Road, Sale	north east	A point 144 metres north west of Its junction with Holly Grove.	A point 65 metres north west of its junction with Holly Grove.	7A
Northenden Road, Sale	north	A point 50 metres north west of its junction with Holly Grove.	A point 10 metres north west of its junction with Holly Grove.	5E

Schedule 2d - To be revoked

Street	Side	From	To	Code
Beresford Road, Gorse Hill, Stretford	south west	A point 5 metres southeast of its junction with Nansen Street	A point 30 metres northwest of its junction with North Lonsdale Street	RPB
Beresford Road, Gorse Hill, Stretford	south west	A point 30 metres northwest of its junction with North Lonsdale Street	A point 25 metres northwest of its junction with North Lonsdale Street	RPC
Beresford Road, Gorse Hill, Stretford	south west	A point 21 metres northwest of its junction with North Lonsdale Street	A point 6 metres northwest of its junction with North Lonsdale Street	RPB

Schedule 2e - To be revoked

Street	Side	From	To	Code
Derbyshire Lane, Stretford	south	A point 27 metres east of its junction with Howard Street	A point 21 metres east of its junction with Howard Street	RPCe 7A

Schedule 2f – To be revoked

Street	Side	From	To	Code
Ashover Street, Gorse Hill, Stretford	south east	a point 5 metres southwest of its junction with Thomas Street	a point 10 metres northeast of its junction with Longford Road	RPB

A copy of the Draft Order, together with statements of reasons may be inspected at Altrincham Access Trafford, Stamford New Road, Altrincham, Stretford Library Information Desk and at Access Trafford, Sale Waterside, Sale during their normal opening hours. **The Notice and plans can also be viewed on-line at:** www.trafford.gov.uk/trafficregulationorders

Any objections to the proposals, together with the grounds on which they are made, should be sent, in writing, to the address below or by e-mail to traffordtraffic@amey.co.uk 16th February by 2017.

Dated: 26th January 2017
One Trafford/Trafford Council, Traffic Section, Bridgewater House, Manchester Road, Carrington, M31 4QN

BOROUGH OF TRAFFORD (PROHIBITION OF WAITING AND LOADING AND PROVISION OF PARKING) ORDER 2001 (AMENDMENT NO 187) ORDER 2017

NOTICE IS HEREBY GIVEN that Trafford Borough Council proposes to make an Order under the Road Traffic Regulation Act 1984.

The effect of the Order will be to amend the Borough of Trafford (Prohibition of Waiting and Loading and Provision of Parking) Order 2001, as amended, ("the 2001 Order") by the introduction or removal of restrictions on lengths of **Hawarden Road, Harcourt Street, Altrincham, Road, Northenden Road, Sale, Beresford Road and Ashover Street, Gorse Hill and Derbyshire Lane, Stretford**.

A copy of the Draft Order, together with statements of reasons may be inspected at Altrincham Access Trafford, Stamford New Road, Altrincham, Stretford Library Information Desk and at Access Trafford, Sale Waterside, Sale during their normal opening hours. The Notice and plans can also be viewed on-line at: www.trafford.gov.uk/trafficregulationorders.

Any objections to the proposals, together with the grounds on which they are made, should be sent, in writing, to the address below or by e-mail to traffordtraffic@amey.co.uk 2nd February by 2017.

Dated: 12th January 2017

One Trafford/Trafford Council, Traffic Section, Bridgewater House, Manchester Road, Carrington, M31 4QN

STATEMENT OF REASONS

Construction works for a new housing development on Northenden Road, Sale, are scheduled to be completed in 2017. The new access road that is to be constructed requires existing waiting restrictions on Northenden Road to be amended and the relocation of a bus stop.

It is proposed to remove Disabled Persons' Permit bays on lengths of Beresford Road, Gorse Hill, Derbyshire Lane, Stretford, Hawarden Road and Harcourt Road, Altrincham, from the Borough of Trafford (Prohibition of Waiting and Loading and Provision of Parking) Order 2001, as amended, as they are no longer required. The signage from 3 of these locations has already been removed and the 4th bay was not introduced on the ground.

It is proposed to introduce 2 disabled persons' permit parking bays on lengths of Ashover Street, Gorse Hill to enable 2 disabled residents to be able to park their vehicles close to their properties.

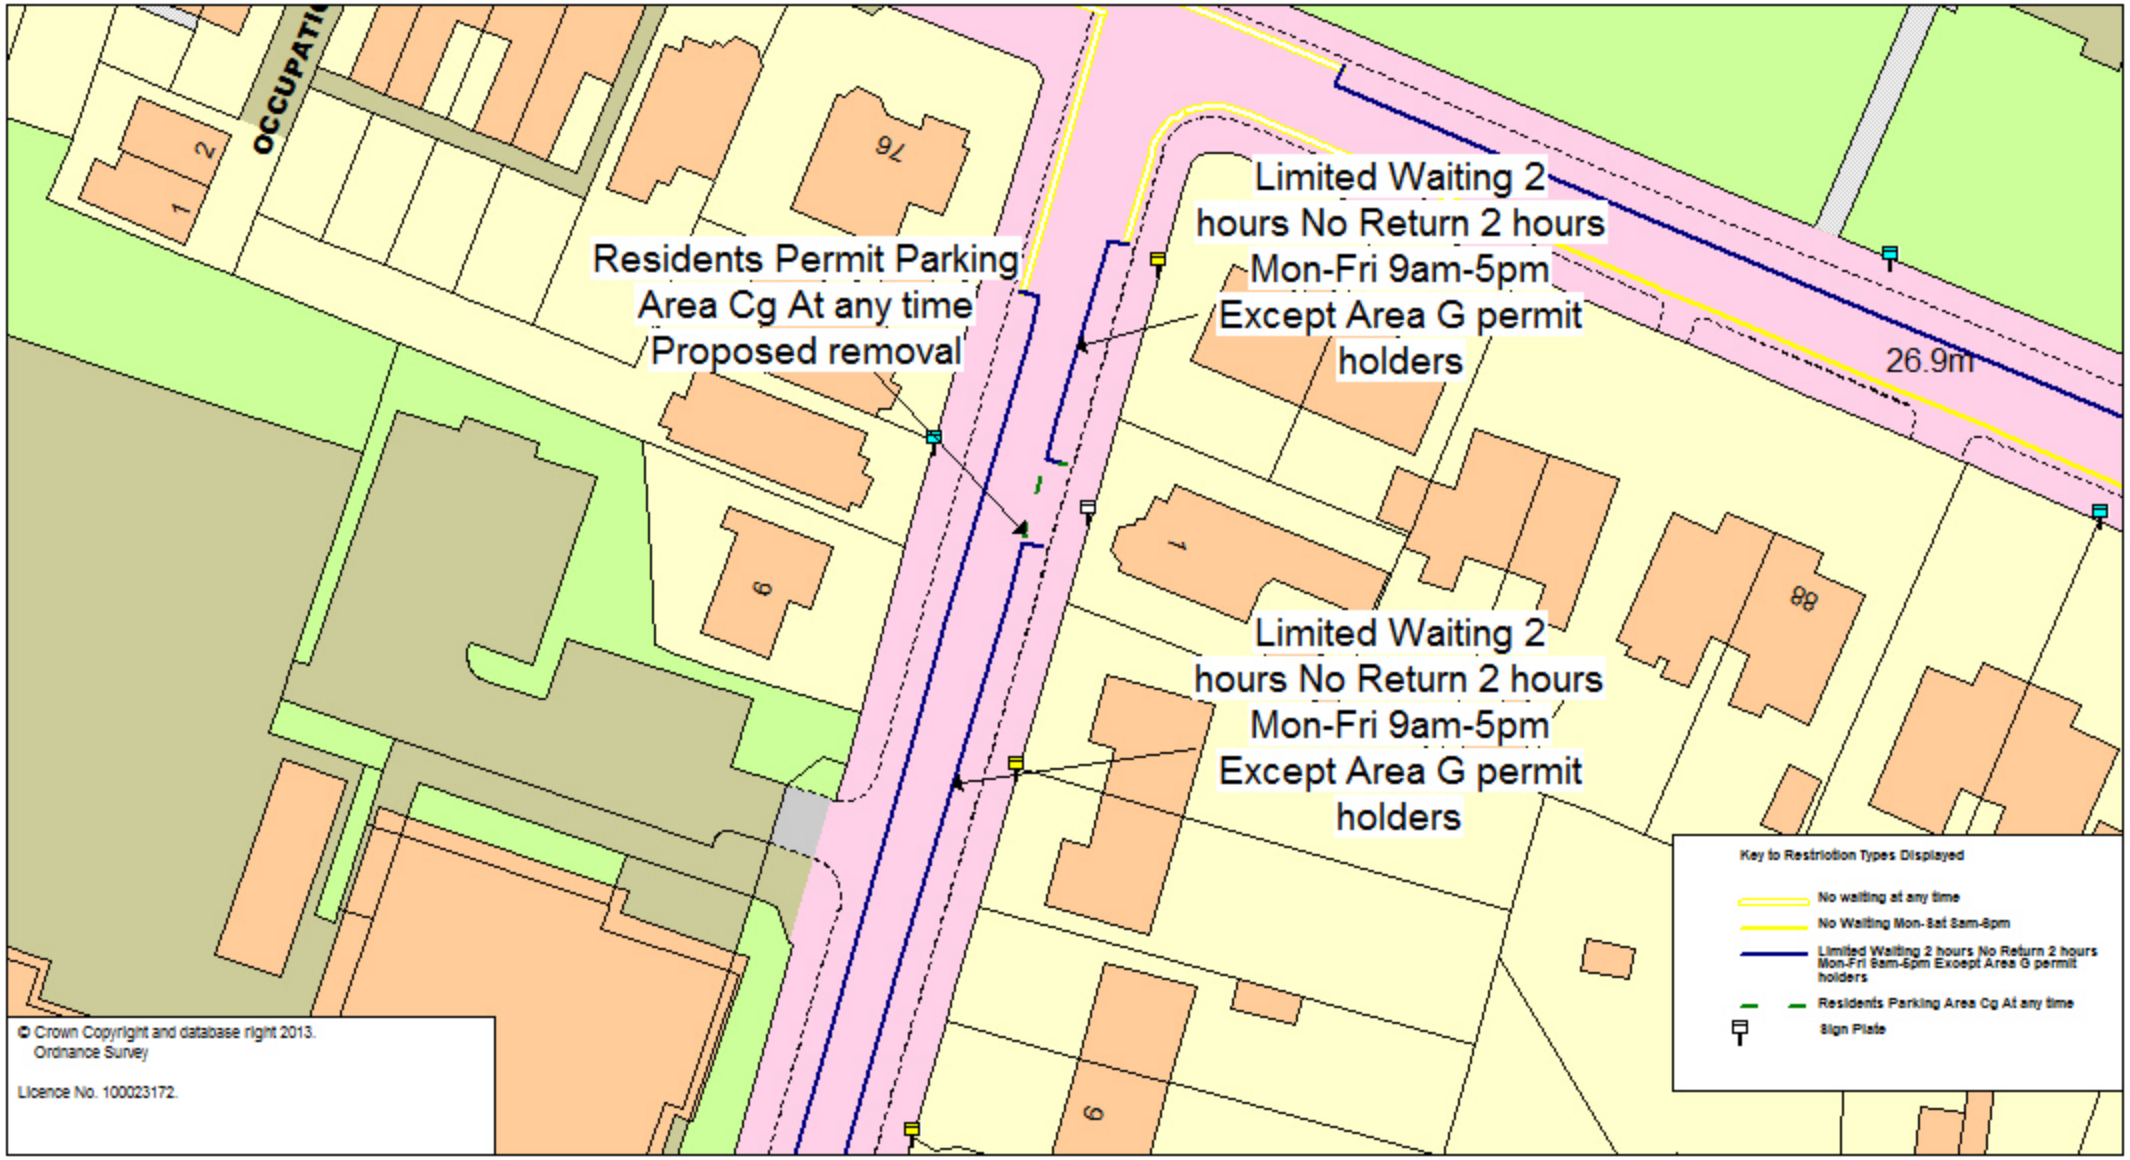

ONE TRAFFORD
Excellence Investment Efficiency
TRAFFORD COUNCIL
working with amey

Hawarden Road, Altrincham
Disabled residents' permit bay
Proposed removal

SCALE @A4	1 : 550
DATE	02/11/2016
DRAWING No.	
DRAWN BY	
	Page 1 of 1

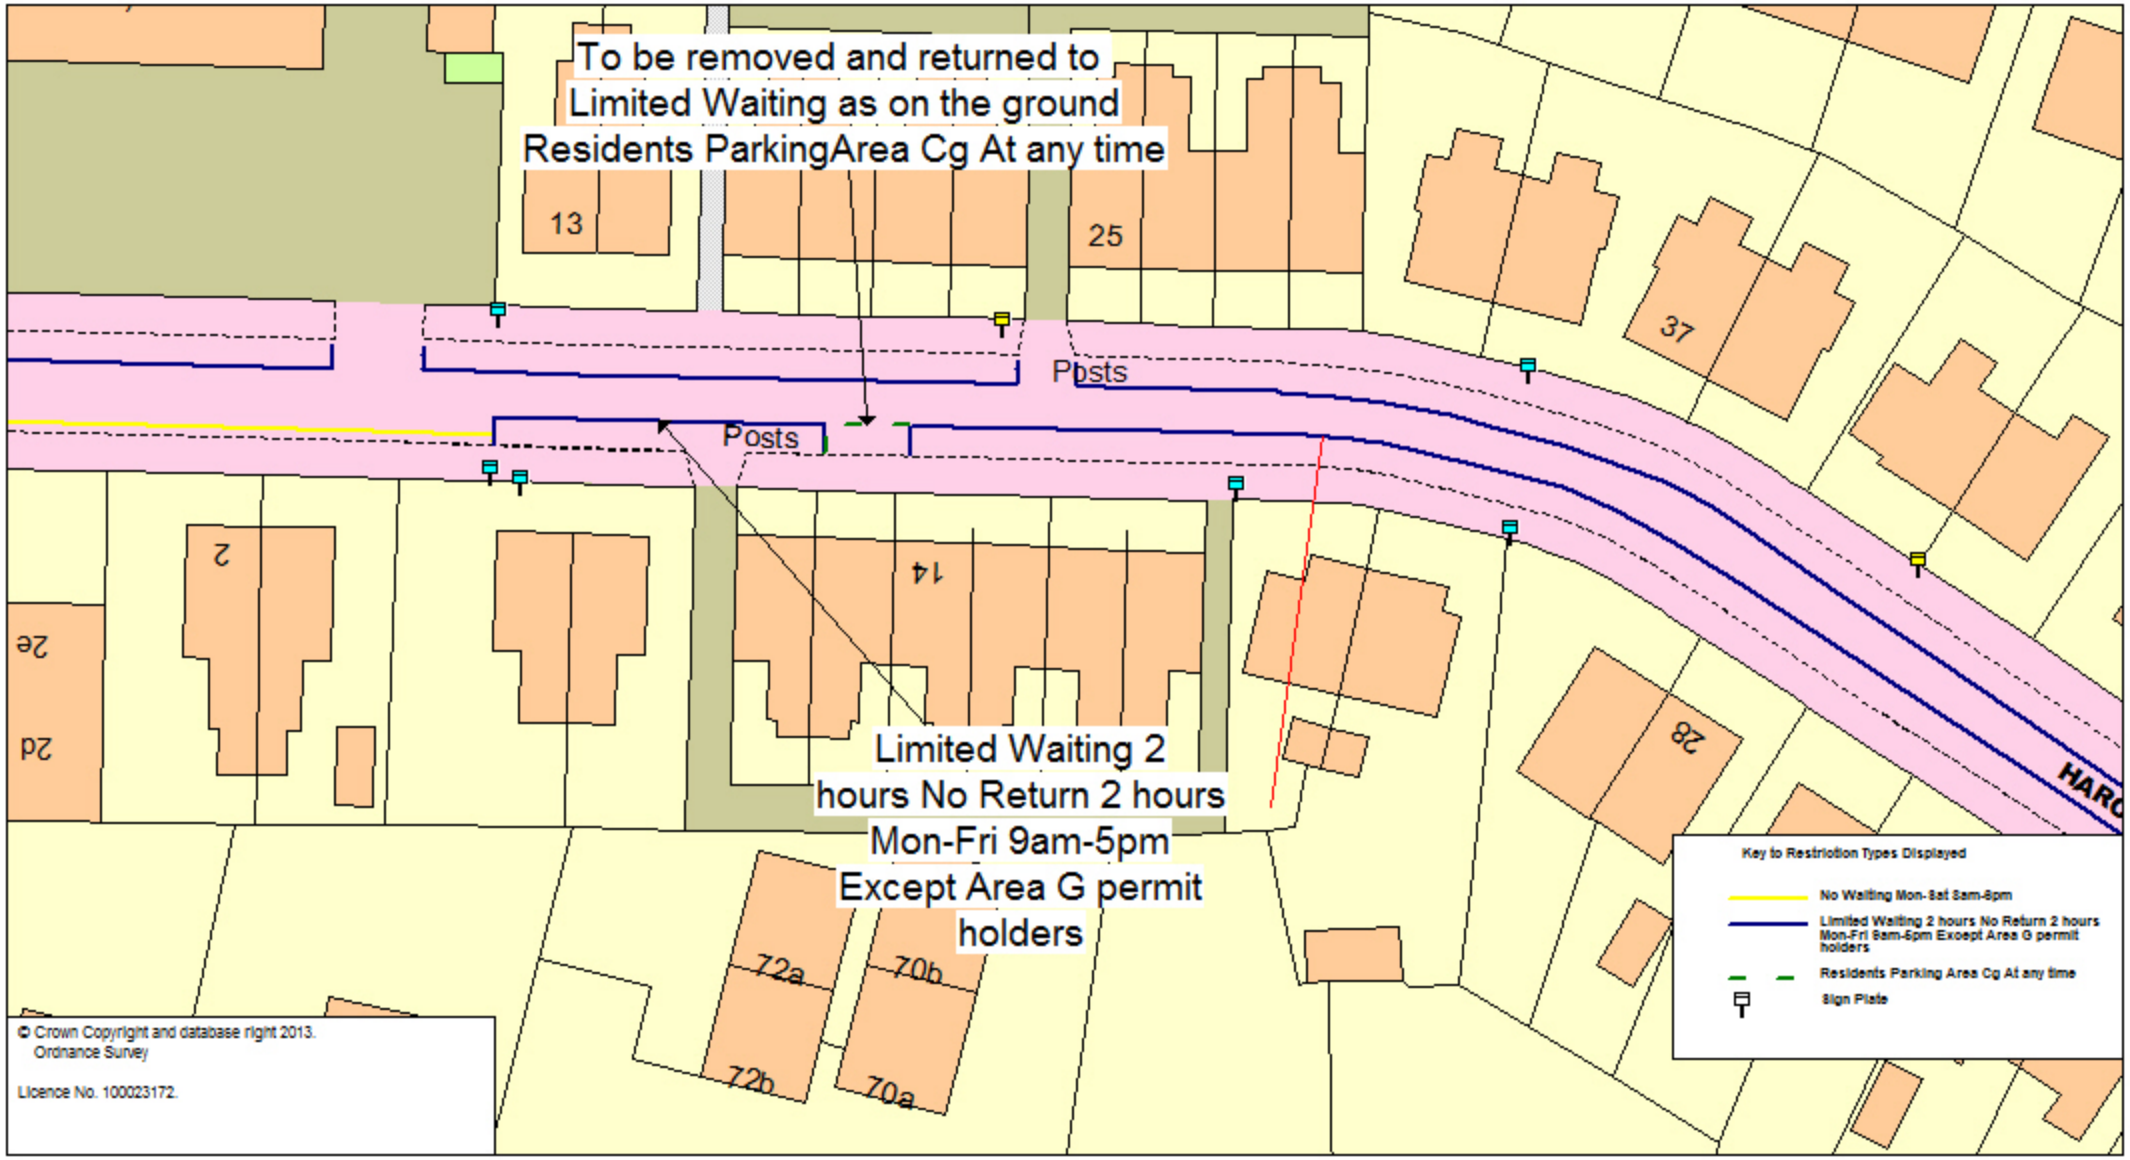

ONE TRAFFORD
Excellence Investment Efficiency

TRAFFORD COUNCIL working with amey

Harcourt Road, Altrincham
proposed removal of Disabled residents' permit bay from traffic regulation order -
no change proposed to markings on the ground

SCALE @A4	1 : 500
DATE	02/11/2016
DRAWING No.	
DRAWN BY	
	Page 1 of 1

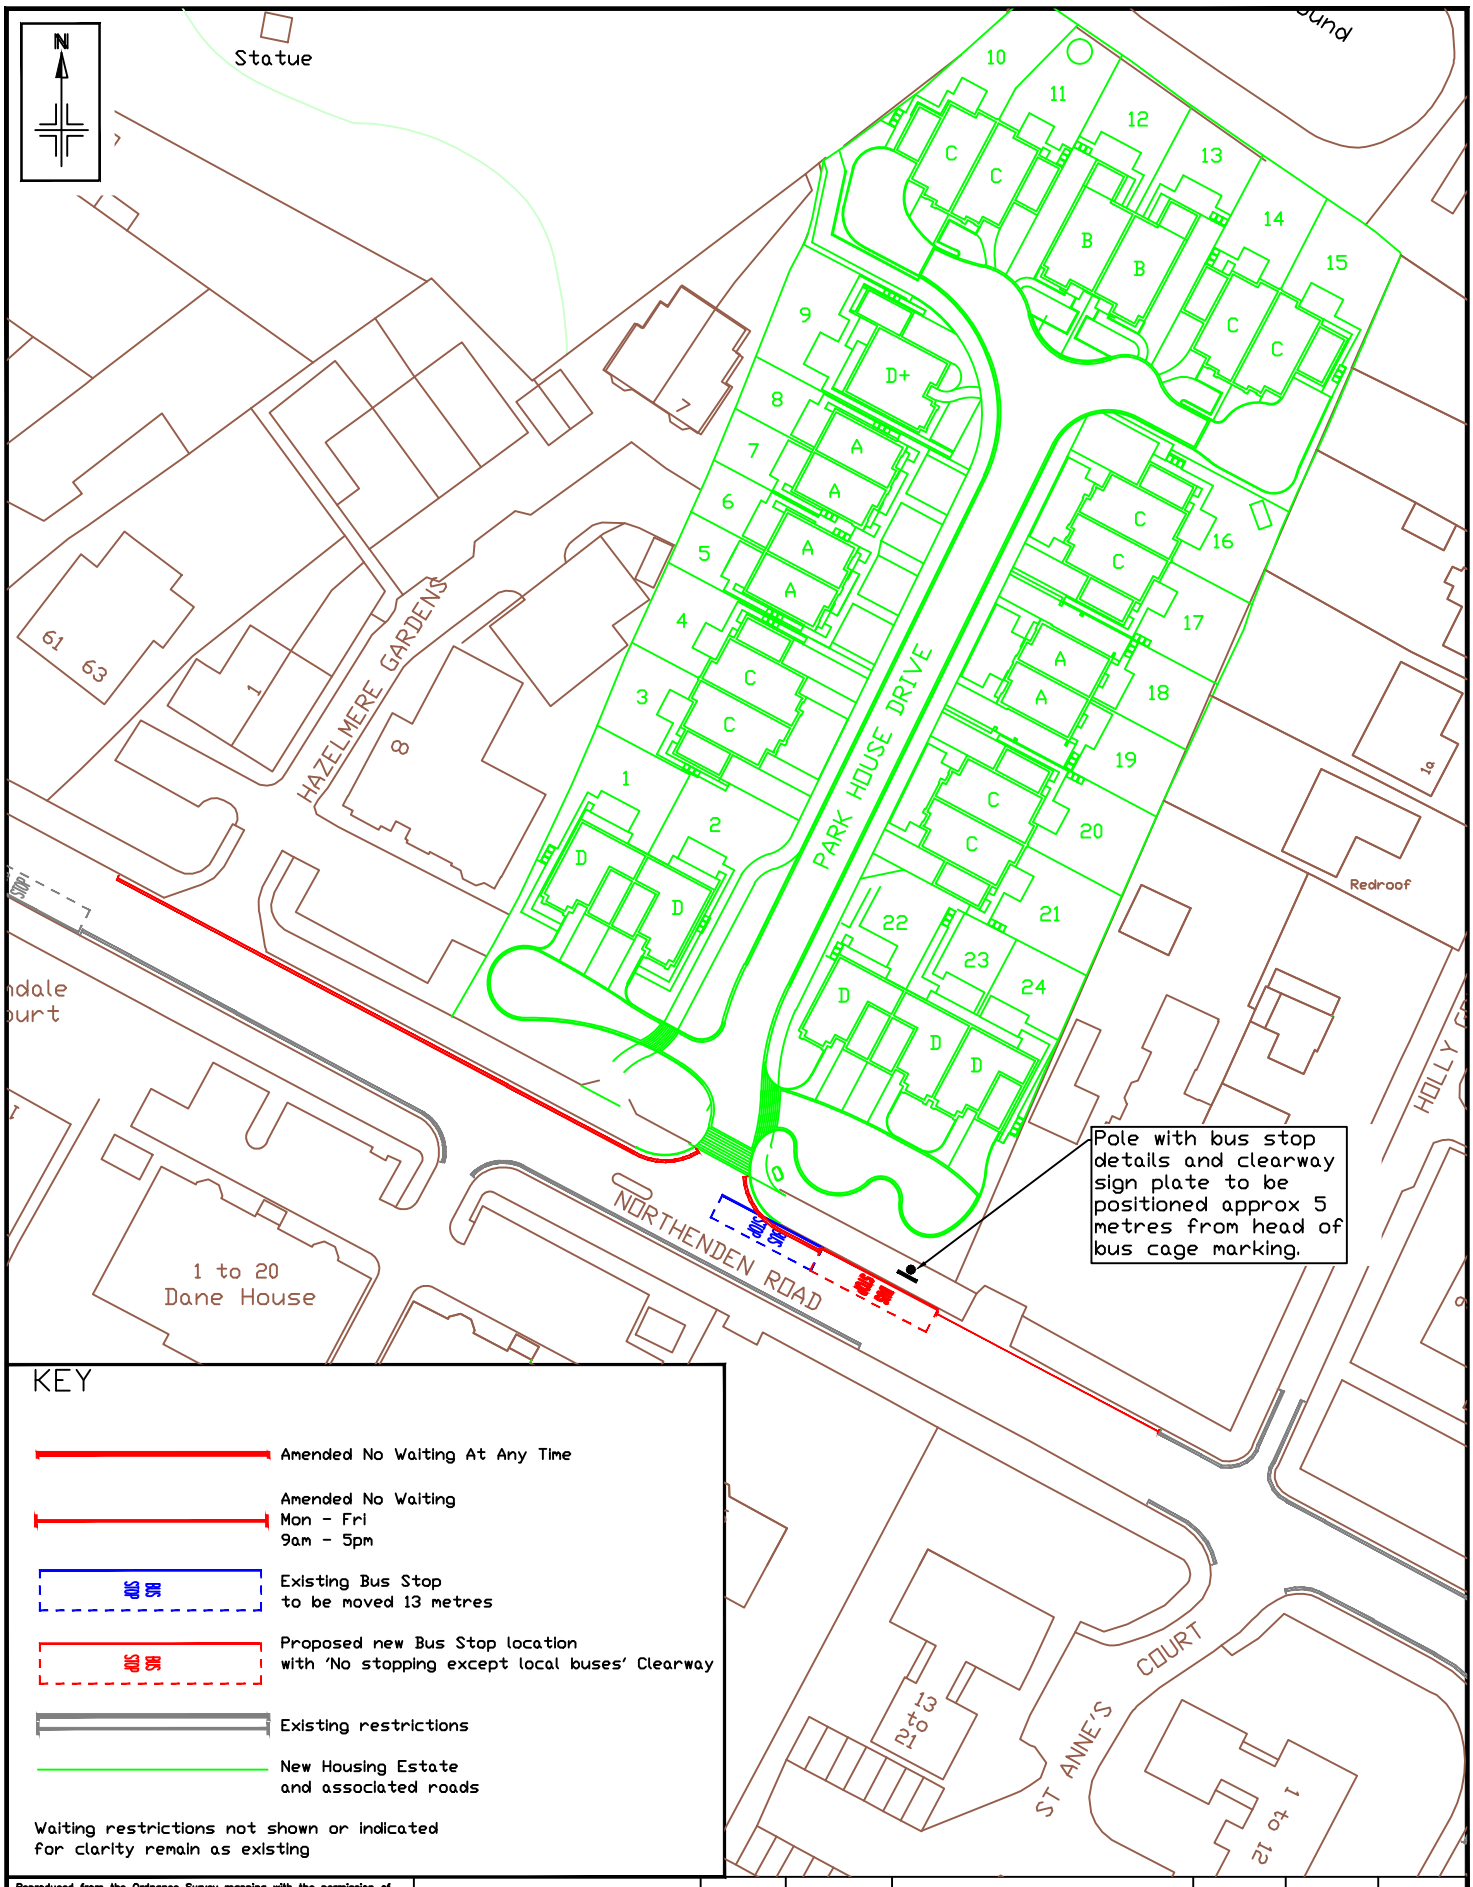

Reproduced from the Ordnance Survey mapping with the permission of the Controller of Her Majesty's Stationery Office c Crown copyright Unauthorised reproduction infringes Crown copyright and may lead to prosecution or civil proceedings. Trafford Borough Council OS Licence No. 100023172 2017

Notes:
No Dimensions to be scaled from this drawing. All Dimensions are to be checked on site.

REV.	DATE	REVISION DETAILS	DRAWN	CHECKED	APPROVED

PROJECT & TITLE

The Place Housing Development
Northenden Road, Sale
Amendment of restrictions

ONE TRAFFORD
Excellence Investment Efficiency
TRAFFORD COUNCIL working with amey

DRAWN	CHECKED	APPROVED
NN	PB	ST

SCALE	DRAWING NO.	REVISION
NTS@A4	E8989/01	-

DATE Dec '16

FILE PATH

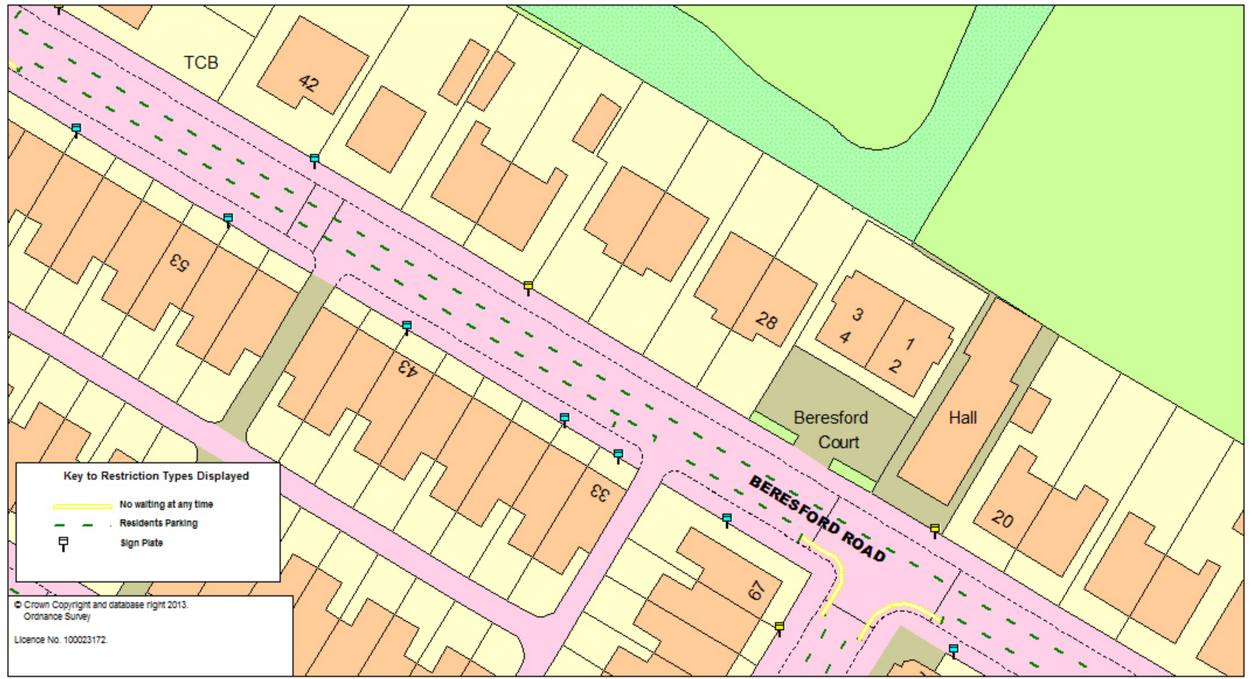

ONE TRAFFORD
Excellence Investment Efficiency
TRAFFORD COUNCIL
working with amey

Beresford Road, GH Stretford
Proposed removal of RPC bay
Existing

SCALE @A4	1 : 500
DATE	01/11/2016
DRAWING No.	
DRAWN BY	
	Page 1 of 1

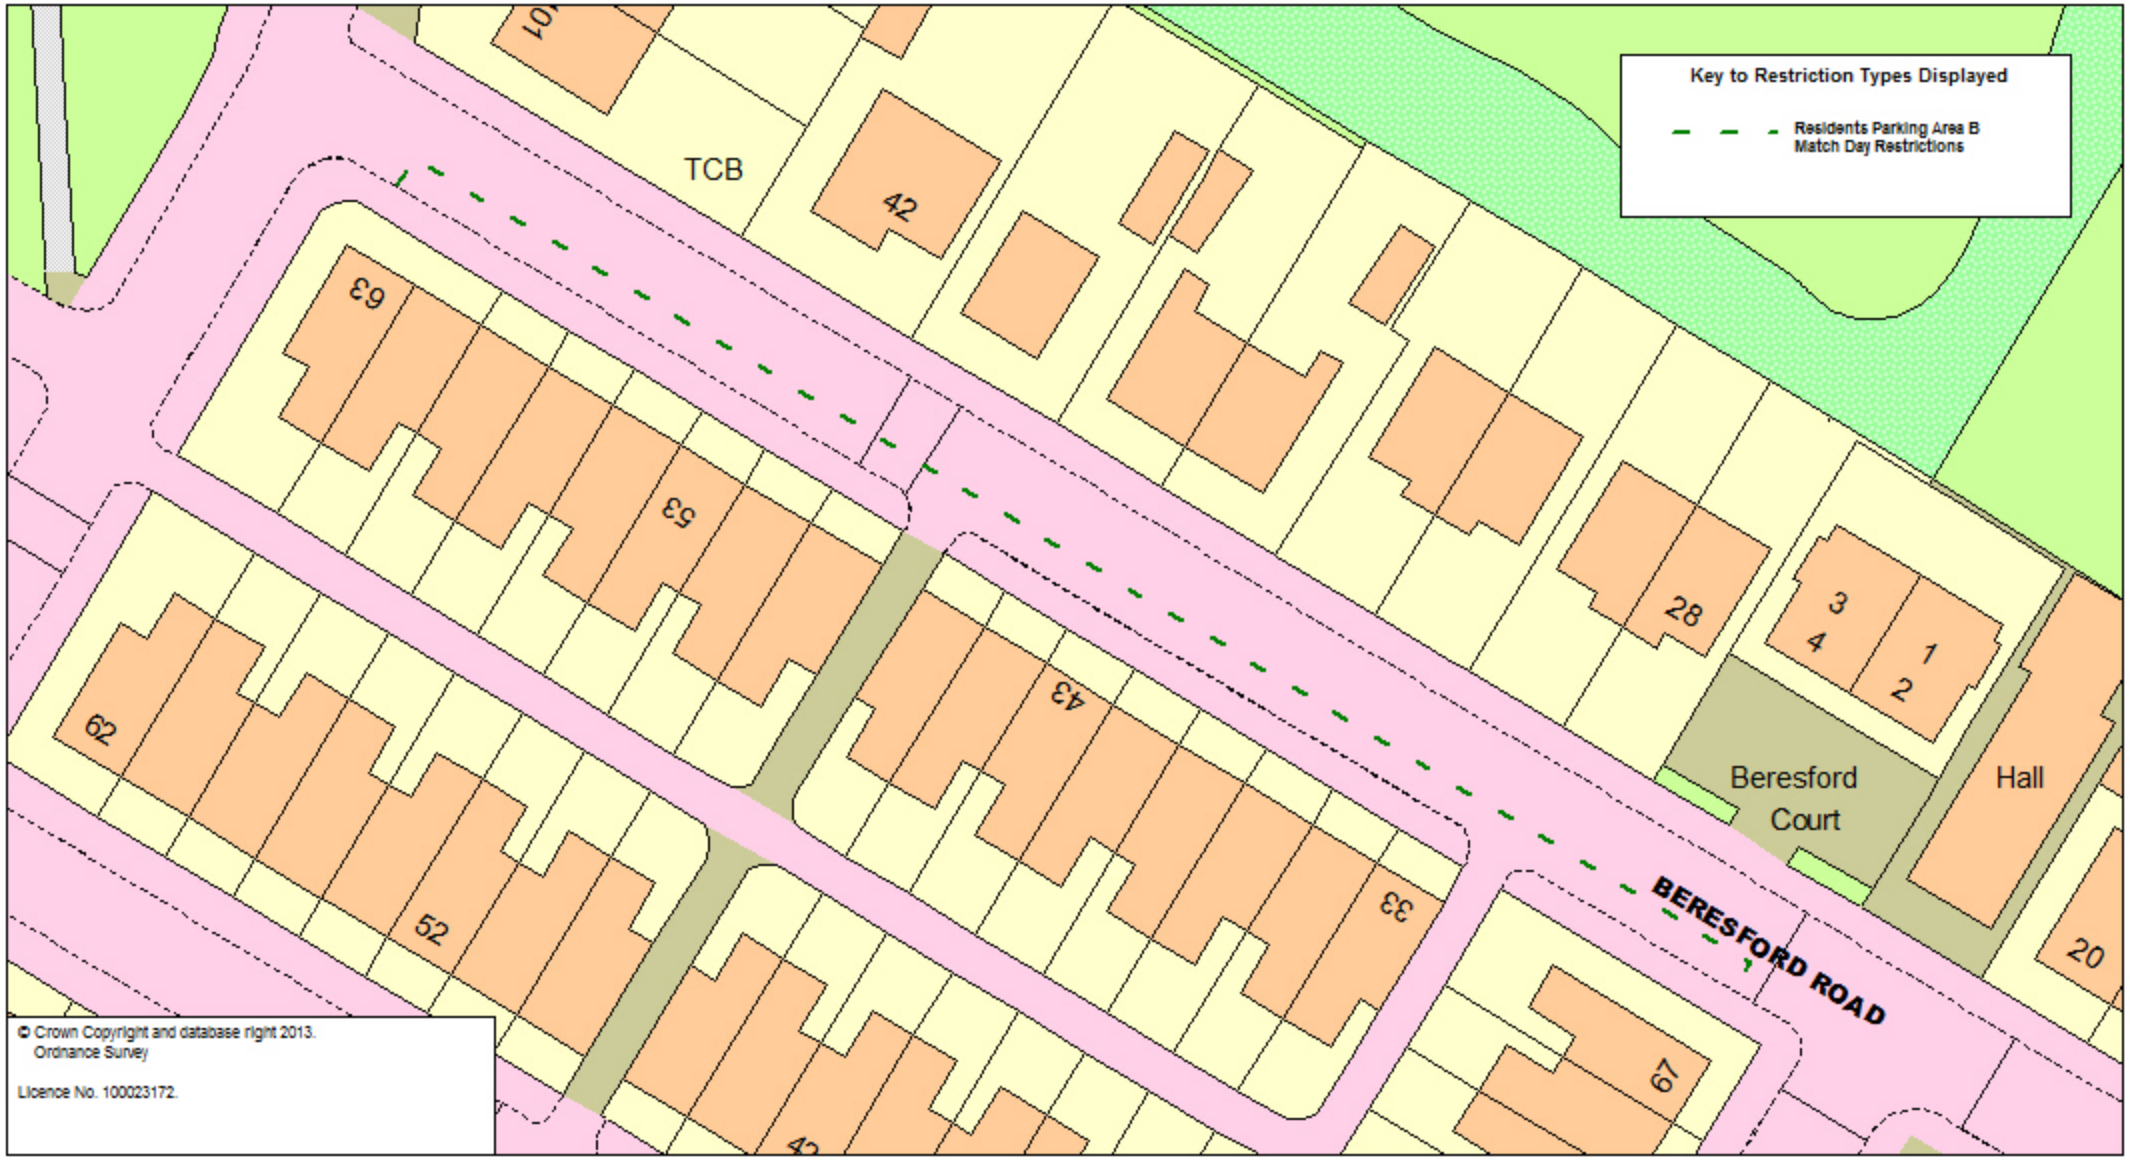

ONE TRAFFORD
Excellence Investment Efficiency

TRAFFORD COUNCIL working with amey

Beresford Road, GH Stretford
Proposed removal of RPC bay
all existing adjacent restrictions to remain unchanged

SCALE @A4	1 : 500
DATE	01/11/2016
DRAWING No.	
DRAWN BY	
	Page 1 of 1

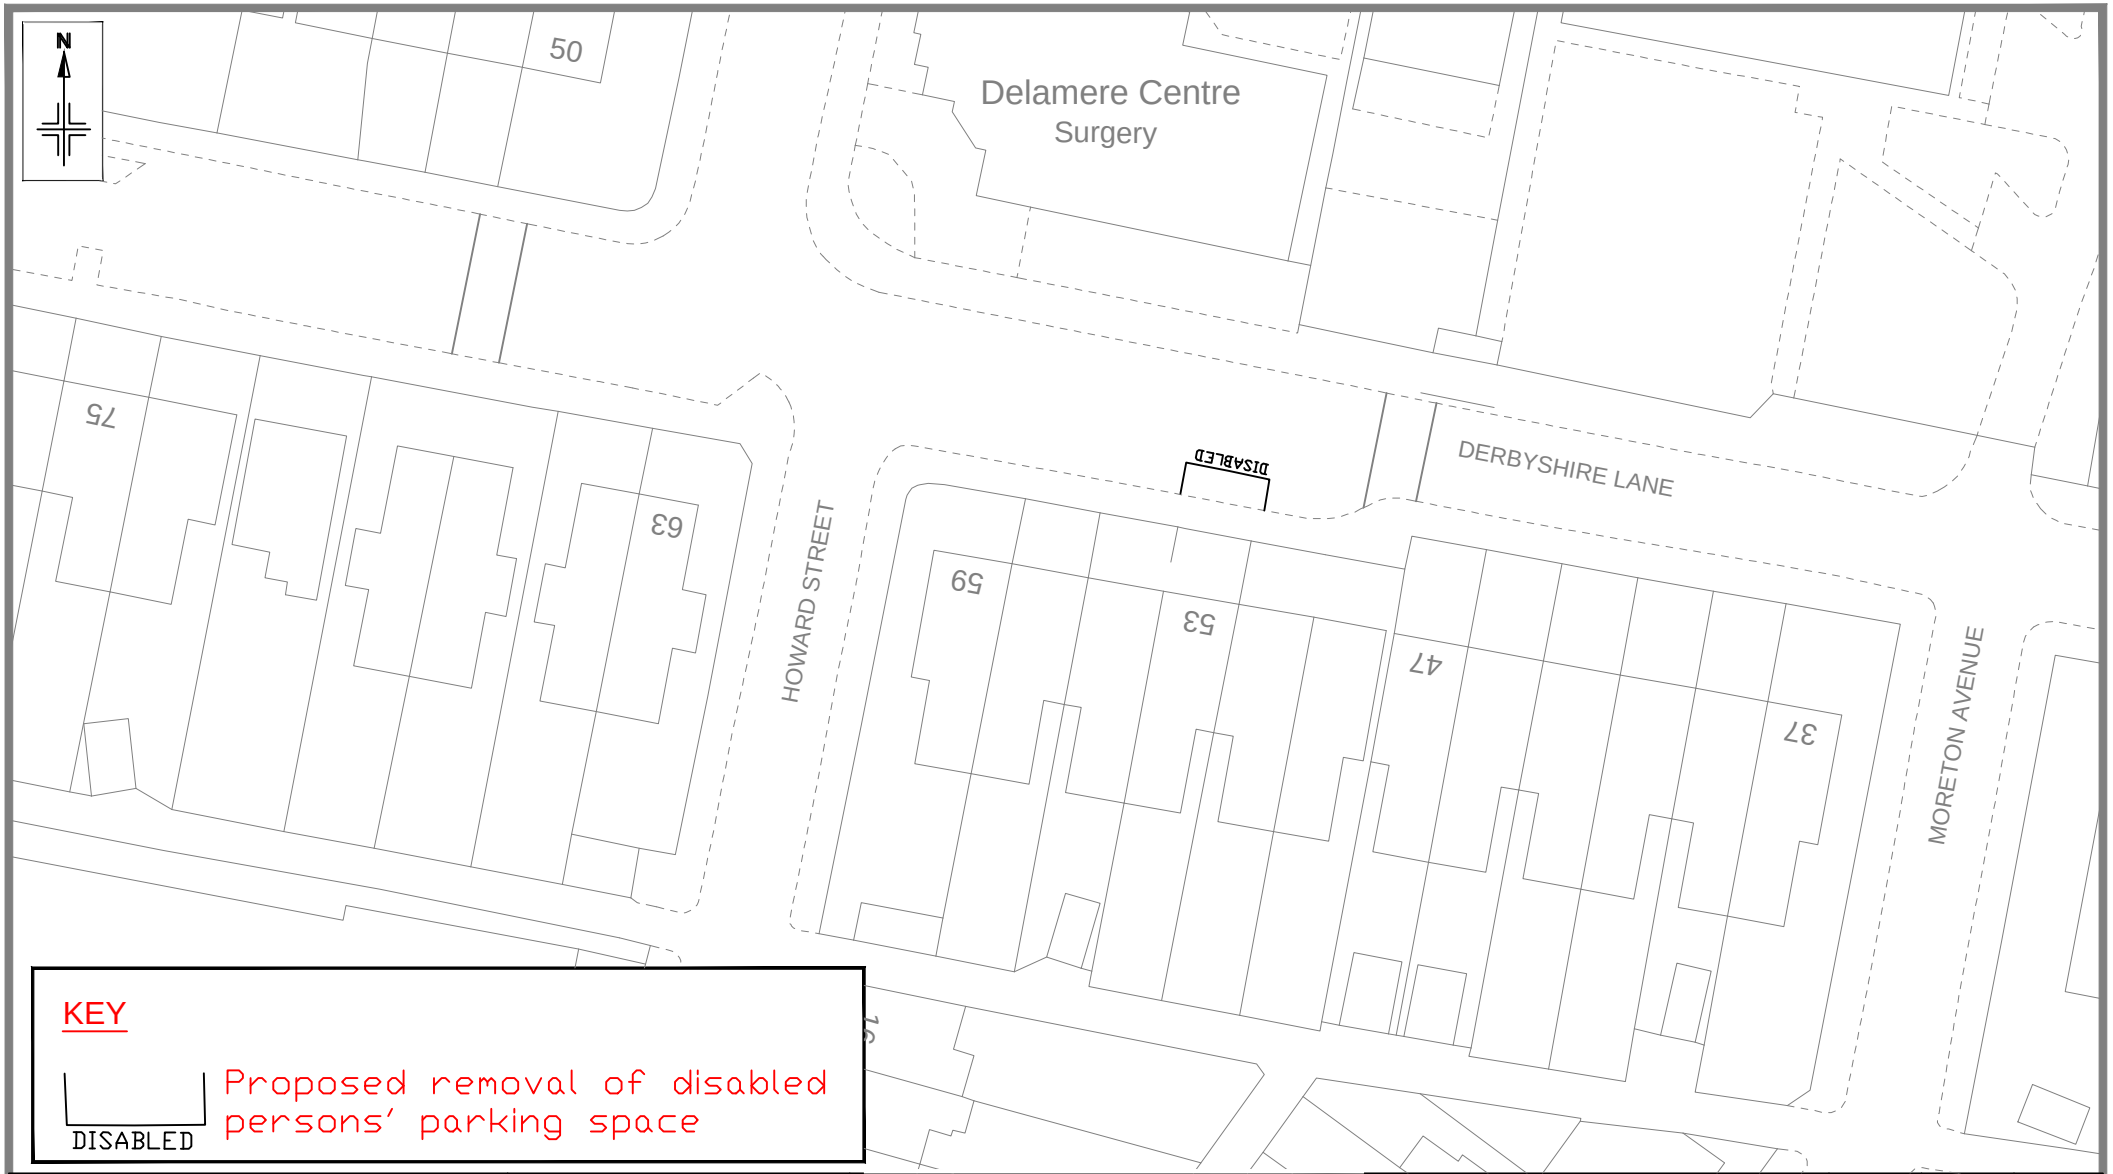

Reproduced from the Ordnance Survey mapping with the permission of the Controller of Her Majesty's Stationery Office c Crown copyright Unathorised reproduction infringes Crown copyright and may lead to prosecution or civil proceedings. Trafford Borough Council OS Licence No. LA076392 1999

Notes: No Dimensions to be scaled from this drawing. All Dimensions are to be checked on site.

REV.	DATE	REVISION DETAILS	DRAWN	CHECKED	APPROVED

PROJECT & TITLE

Derbyshire Lane, Stretford

Proposed Removal of Disabled Persons' Parking Space

Location Plan

TRAFFORD COUNCIL

DRAWN	CHECKED	APPROVED
NN	DS	ST

SCALE	DRAWING NO.	REVISION
NTS@A4	E/8045/07/A	
DATE: NOV '16		

FILE PATH

R:\IBU\Environment\Built Environment\Traffic & Transportation\Cad & Digital Photographs\Stretford\Disabled spaces\Derbyshire Lane

ONE TRAFFORD

Ashover Street Stretford

SCALE	1 : 500
DATE	26/01/2017
DRAWING No.	
DRAWN BY	