The Harris Group Ltd does not accept liability for any deviation from our drawings or specificatt
Do not scale off this drawi

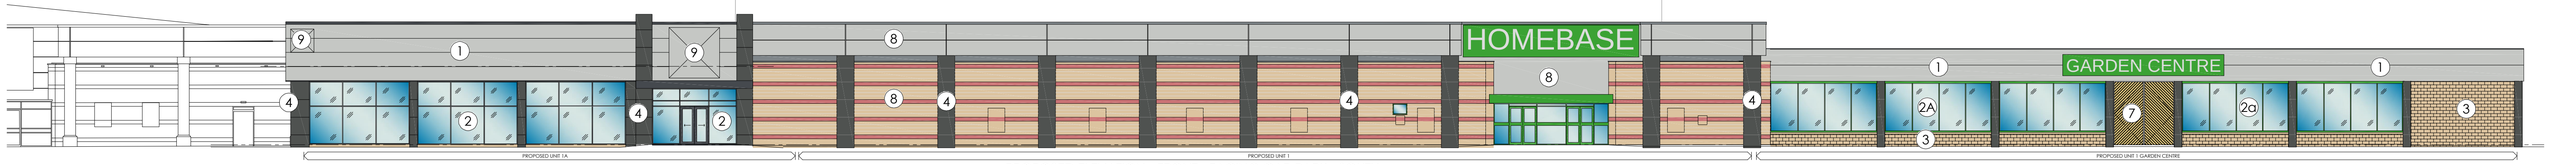

PROPOSED ELEVATION - FRONT - FACING CAR PARK - SOUTH

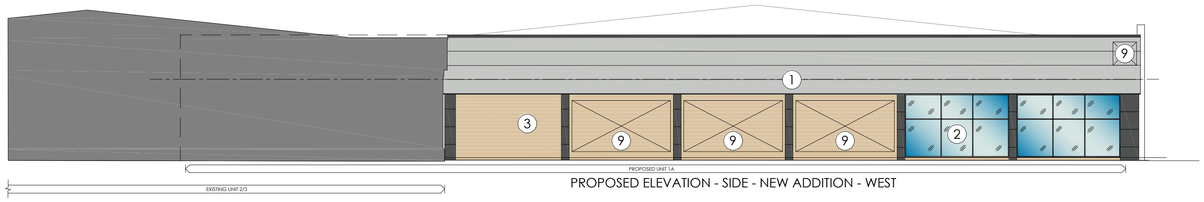

PROPOSED ELEVATION - SIDE - NEW ADDITION - WEST

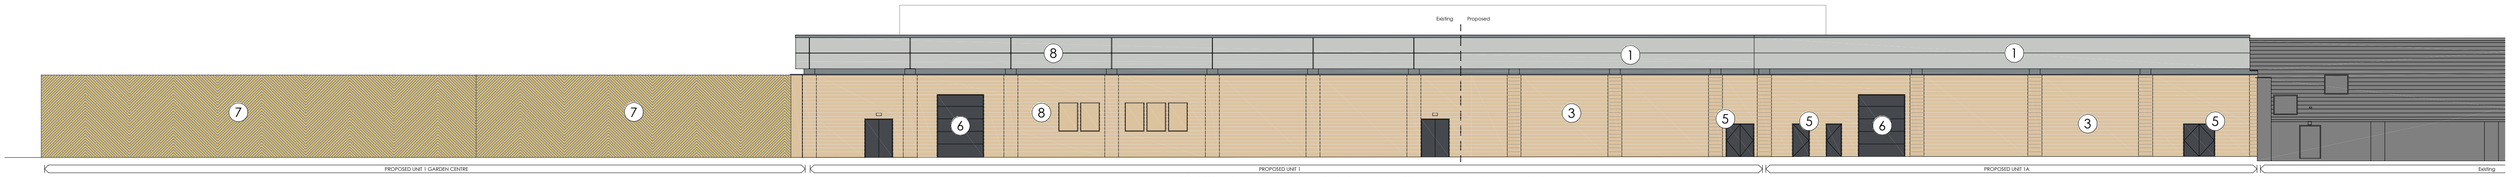

PROPOSED ELEVATION - REAR - FACING HUXLEY STREET - NORTH

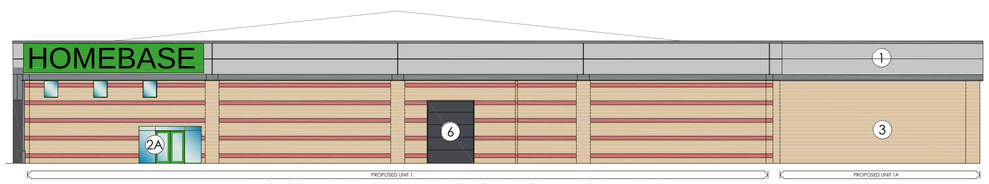

PROPOSED ELEVATION - SIDE - FACING NEW GARDEN CENTRE - EAST

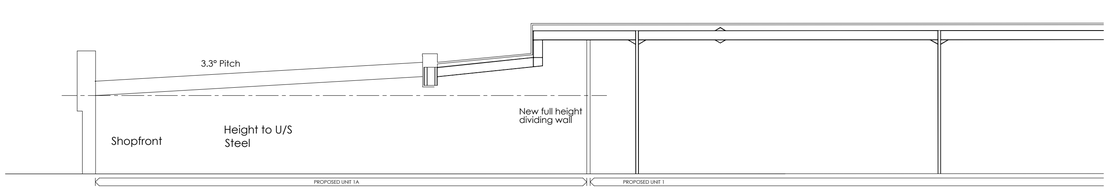

INDICATIVE SECTION

Material Key: -

1. Kingspan KS1000MR Composite Panel Colour Moonstone RAL 7035
2. PPC Aluminium framed double glazing Colour Graphite Grey RAL 7024
2A. PPC Aluminium framed double glazing Colour Homebase Green
3. Fortecrete Blockwork Colour 'Hamstone' Shotblast to match existing
4. Equitone Fibre Cement Natura Facade panel Colour Anthracite
5. New PPC Steel Fire Escape Door Colour Graphite Grey RAL 7024
6. New insulated service door Colour Graphite Grey RAL 7024
7. Timber Garden Centre Fencing Stained light oak
8. As existing
9. Tenant Signage Zone

Note:
Surrounding contextual buildings and information are based on received ordinance survey drawings, and are shown for illustrative purposes only.
Assumed site boundary is subject to confirmation.
All legal easements, and extent of existing underground services locations, are subject to confirmation.

CAD file reference CAD FILE REFERENCE

0 2 4 6 8 10m
SCALE 1:200

Rev	Date	Description	Rev By	Chk'd
C	23/05/19	Materials 2,5&6 colour ref revised	IJK	PW
B	15/05/19	2nd PLANNING ISSUE	IJK	PW
A	26/04/19	PLANNING ISSUE	IJK	PW

Project Title	Proposed Refurb & Extension Altrincham Retail Park George Richards Way Altrincham WA14 5GR
Client	Orchard Street Investment Management LLP
Status	PLANNING
Scale	1:200
Drawing Size	A1
Date	July18
Drawn By	IJK
Checked	PRW

Drawing Title	Proposed Elevations
Job-Dwg No	14366-109
Rev	C

2 St. Johns North, Wakefield, WF1 3QA t. 01924 291800
Carvers Warehouse, 77 Dale Street, Manchester, M1 2HG t. 0161 2388555
The Old Rectory, 79 High Street, Newport Pagnell, MK16 8AB t. 01908 211577
101 London Road, Reading, RG1 5BY t. 0118 9507700
10 Gees Court, St Christophers Place, London, W1U 1JJ t. 0207 4091215

THE HARRIS PARTNERSHIP
ARCHITECTS
www.harrispartnership.com